RYAN'S MOUNTAIN MEADOW

A RURAL CLUSTER SUBDIVISION
S 1/2 SECTION 27, TWP. 30 N., RNG. 6 E.,WM.
SNOHOMISH COUNTY, WASHINGTON.

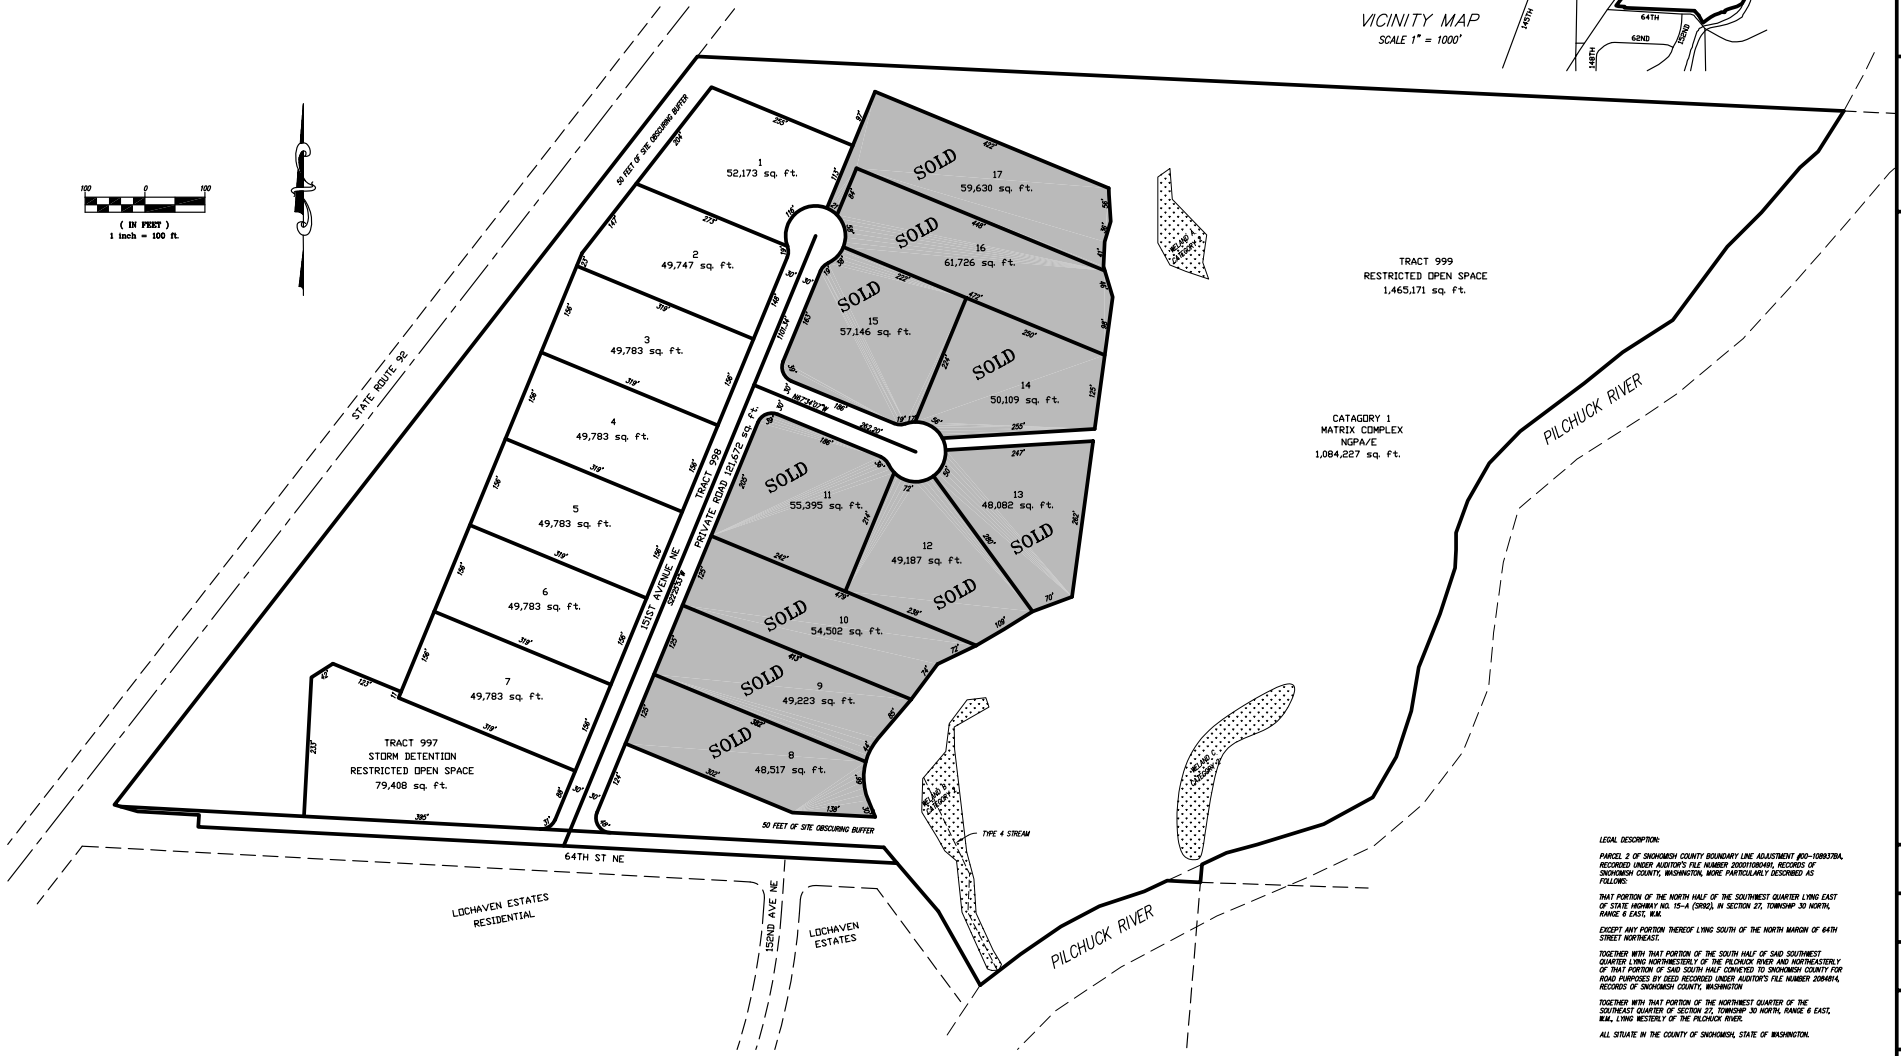

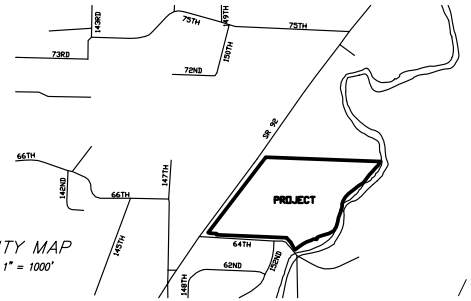

LEGAL DESCRIPTION:

PARCEL 2 OF SNOHOMISH COUNTY BOUNDARY LINE ADJUSTMENT #00-108937BA, RECORDED UNDER AUDITOR'S FILE NUMBER 200711080481, RECORDS OF SNOHOMISH COUNTY, WASHINGTON, MORE PARTICULARLY DESCRIBED AS FOLLOWS:

THAT PORTION OF THE NORTH HALF OF THE SOUTHWEST QUARTER LYING EAST OF STATE HIGHWAY NO. 15-A (SR92), IN SECTION 27, TOWNSHIP 30 NORTH, RANGE 6 EAST, W.M.

EXCEPT ANY PORTION THEREOF LYING SOUTH OF THE NORTH MARGIN OF 64TH STREET NORTHEAST.

TOGETHER WITH THAT PORTION OF THE SOUTH HALF OF SAID SOUTHWEST QUARTER LYING NORTHWESTERLY OF THE PILCHUCK RIVER AND NORTHEASTERLY OF THAT PORTION OF SAID SOUTH HALF CONVEYED TO SNOHOMISH COUNTY FOR ROAD PURPOSES BY DEED RECORDED UNDER AUDITOR'S FILE NUMBER 2084814, RECORDS OF SNOHOMISH COUNTY, WASHINGTON

TOGETHER WITH THAT PORTION OF THE NORTHWEST QUARTER OF THE SOUTHEAST QUARTER OF SECTION 27, TOWNSHIP 30 NORTH, RANGE 6 EAST, W.M., LYING WESTERLY OF THE PILCHUCK RIVER.

ALL SITUATE IN THE COUNTY OF SNOHOMISH, STATE OF WASHINGTON.

by	revision/issued	date

RYAN'S MOUNTAIN MEADOW
A RURAL CLUSTER SUBDIVISION

DAVID R. DOWNING & ASSOCIATES
4229 – 76th ST. N.E. #202
MARYSVILLE, WASHINGTON 98270 PHONE: (360) 653-5385

dwn by:	DDD
ck by:	
date:	10/31/08
job no.	06-041
SHEET NO.	1
OF 1 SHTS.	